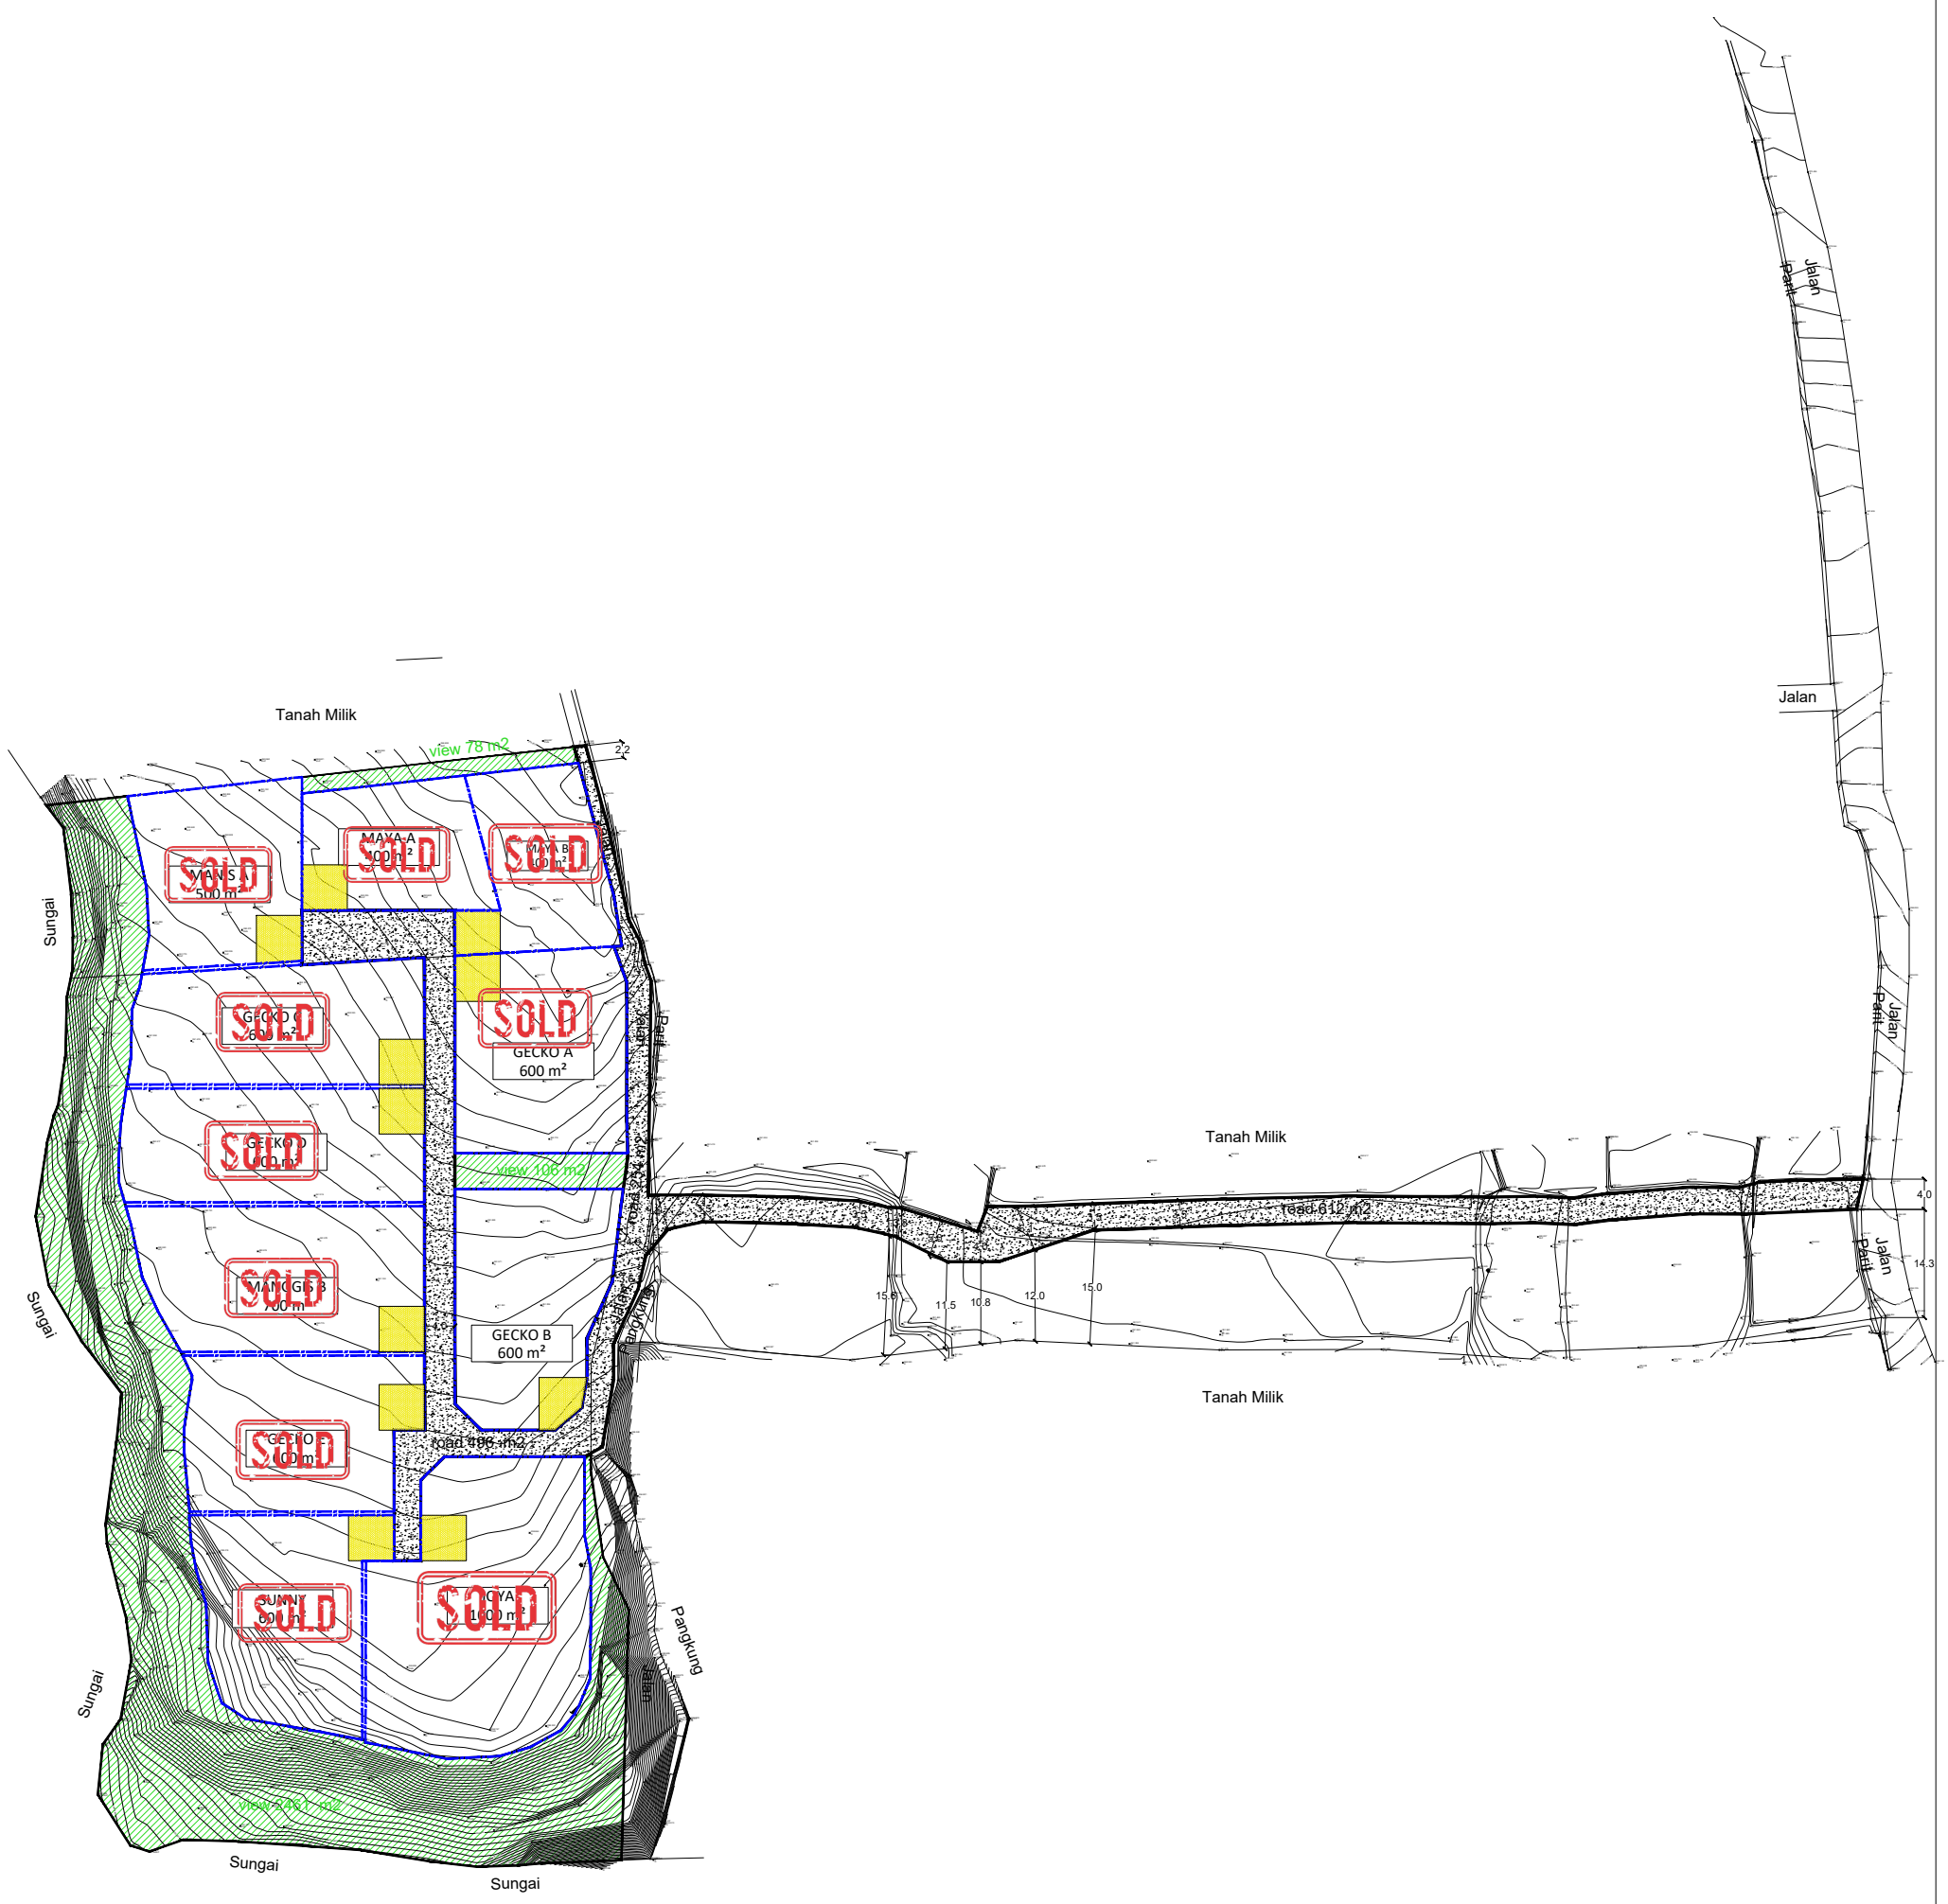

MAGNITUDE INVEST IN PARADISE	MAGNITUDE CONSTRUCTION Jl. Monkey Forest, 80571 Ubud, Bali info@magnitudeconstruction.com (+62) 812-4686-6840	Project Title : Plot Topography Location: Pejeng. Gianyar - Bali	NAME OF LAND	Pejeng Tukad Singa - Topography			
				Date	4/12/2024		
				Document	A3	Scale	NTS